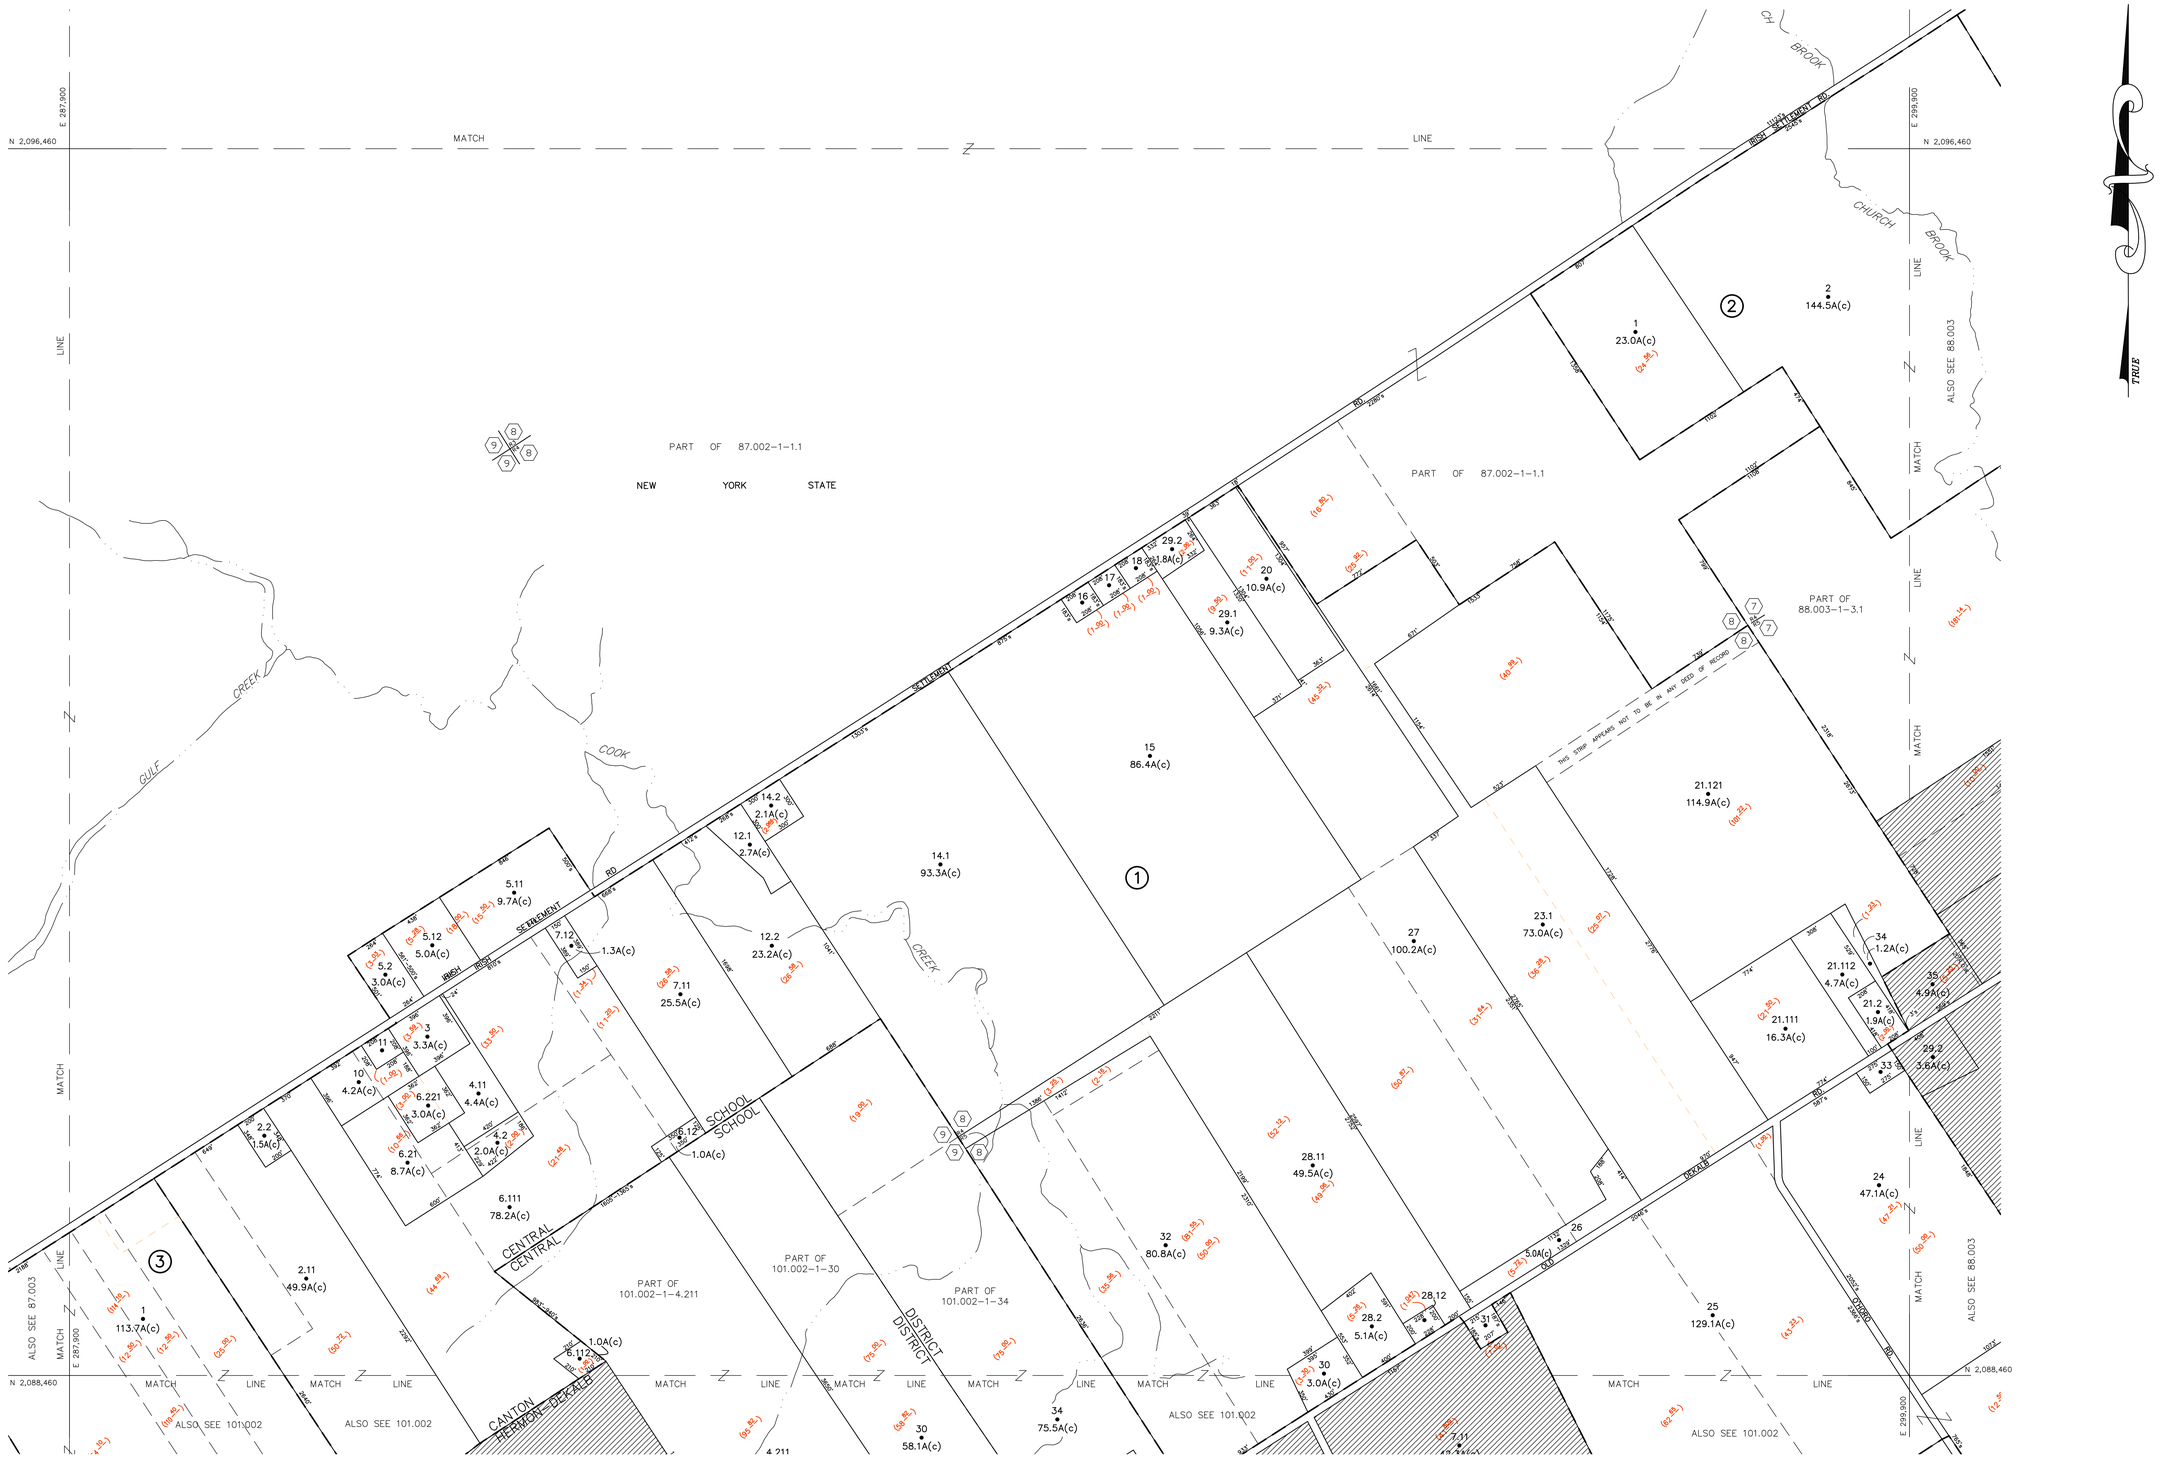


UNLESS DRAWN OTHERWISE, ALL PROPERTIES ARE WITHIN THE FOLLOWING DISTRICTS :

SCHOOL 402201, 404401 WATER _____
FIRE FD004 SEWER _____
LIGHT _____ AGRICULTURAL ____

THIS MAP WAS PREPARED FOR TAX PURPOSES ONLY
NOT TO BE USED FOR CONVEYANCE

## NOTICE OF DISCLAIMER

This map represents a compilation of graphical and textual information from deeds and surveys, a planimetric base map, and digital conversions of hand drawn mylar maps. Errors and omissions can occur from each of these sources; each source represents a large number of records and originators of information. As a practical matter, the County does not warrant the accuracy or completeness of the information portrayed. The end user of these maps agrees to accept the data "as is" with the full knowledge that errors and omissions may exist, and to hold harmless the County for any damages that may result from an inappropriate use of these maps.

## DRAWING LEGEND

| | | | | | |
|---|---|---|---|---|---|
| International Boundary | | Denotes Common Owner | Z | Block No. | 1 |
| County Boundary | | Railroad | | Parcel No. | 27 |
| Town Boundary | | Water | | Subdivision Lot No. | (10) |
| Village Boundary | | Block Limit Line | | Deed Dimension | 112' |
| Property or R/W Line | | Special District Line | | Scaled Dimension | 27's |
| | | Subdivision Lot Line | | Deed Area | (27.31) |
| | | | | Calculated Area | 148.2A(c) |


ST. LAWRENCE COUNTY
NEW YORK
REAL PROPERTY
COUNTY OFFICE BUILDING
CANTON, NEW YORK 13617
(315) 379-2272 OFFICE
(315) 229-3222 FAX


GRAPHIC SCALE

400 0 200 400 800 1600

( IN FEET )
1 inch = 400 ft.

| | REVISIONS | DATE | BY |
|---|---|---|---|
| 7 | | | |
| 6 | | | |
| 5 | | | |
| 4 | | | |
| 3 | | | |
| 2 | | | |
| 1 | | | |

KEY MAP

| | | |
|---|---|---|
| 87.001 | 87.002 | 88.001 |
| 87.003 | 87.004 | 88.003 |
| 101.001 | 101.002 | 102.001 |

TOWN OF: CANTON

DISTRICT NO.: 402289

Date of Conversion: 2/15/2008 Spike

SECTION NO.

87.004

PROPERTY MAP